



2500)

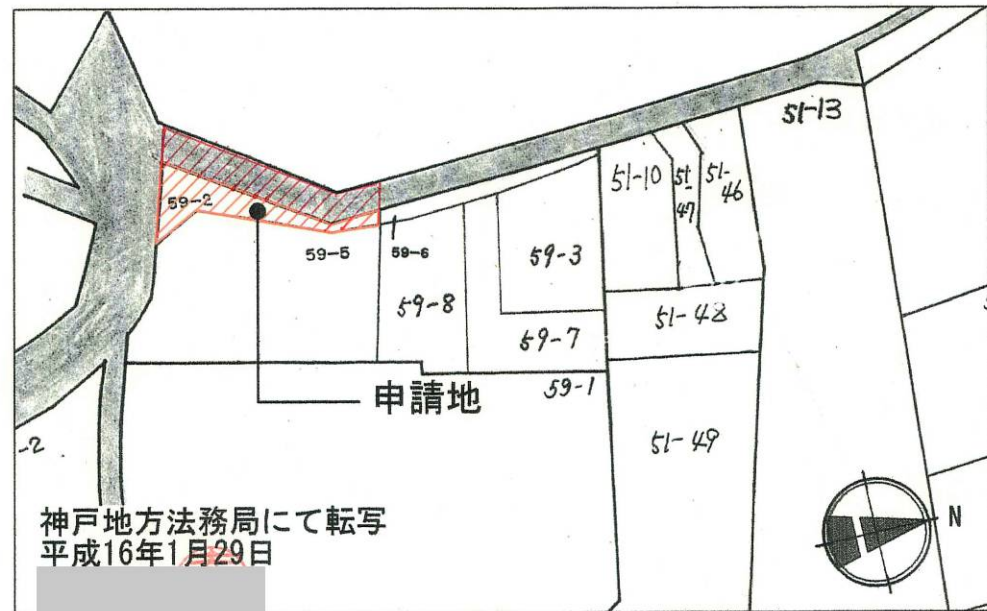

公図写し



1:150)

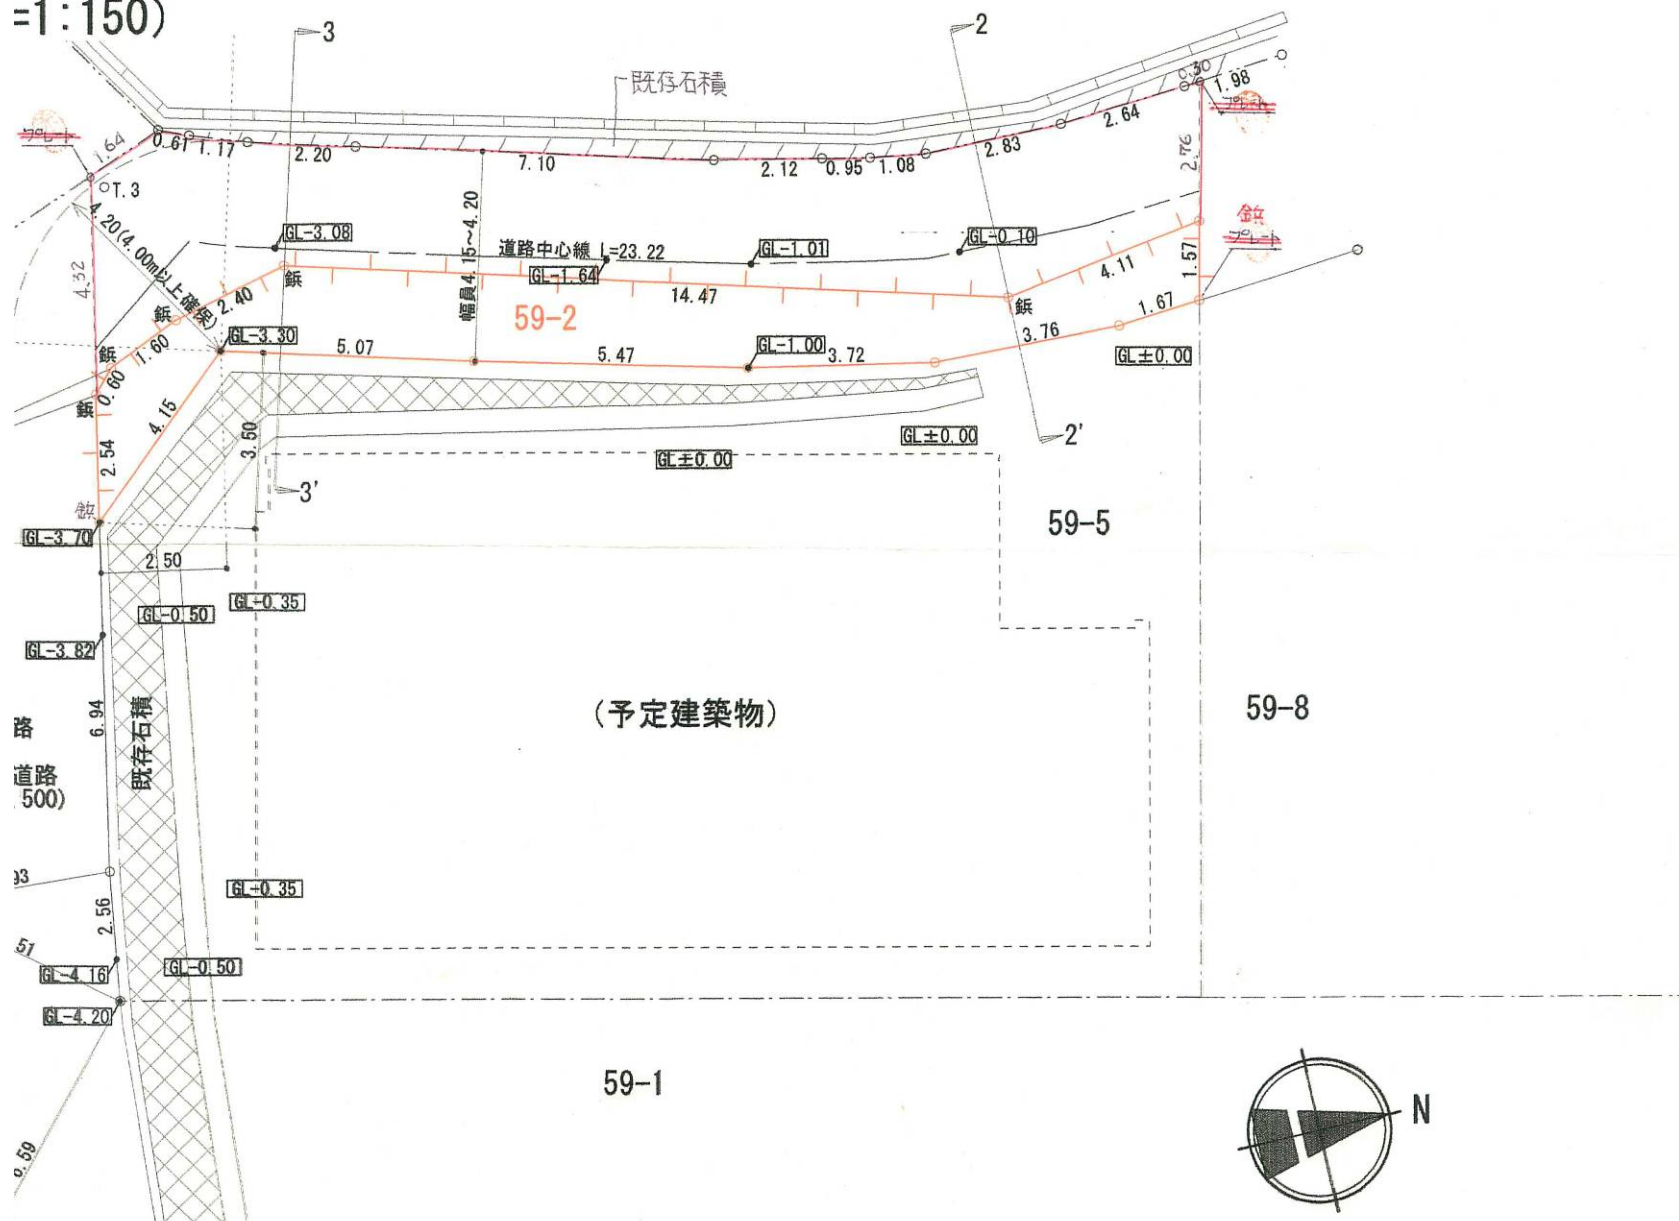

3-3' 断面図 (S=1:50)

